WOOLWORTHS NEW ZEALAND

PROPOSAL FOR COUNTDOWN POKENO

SUPERMARKET PROPOSAL

23/04/2019

Document Set ID: 2235402
Version: 1, Version Date: 06/05/2019

asc architects

designgroup

17 maidstone street

ponsonby, auckland 1021

po box 5736, auckland 1141

new zealand

p. +64 9 377 5332

accounts@ascarchitects.co.nz

www.ascarchitects.co.nz

architecture

interior design

urban design

asc architects
designgroup

WOOLWORTHS NZ LTD.
PROPOSAL FOR COUNTDOWN POKENO

SITE CONTEXT

Project No.:	18828
Scale:	
Date:	23 APRIL 2019

01

Document Set ID: 2235402
Version: 1, Version Date: 06/05/2019

asc architects
designgroup

WOOLWORTHS NZ LTD.
PROPOSAL FOR COUNTDOWN POKENO

SITE CONTEXT

Project No.:	18828
Scale:	
Date:	23 APRIL 2019

02

Document Set ID: 2235402
Version: 1, Version Date: 06/05/2019

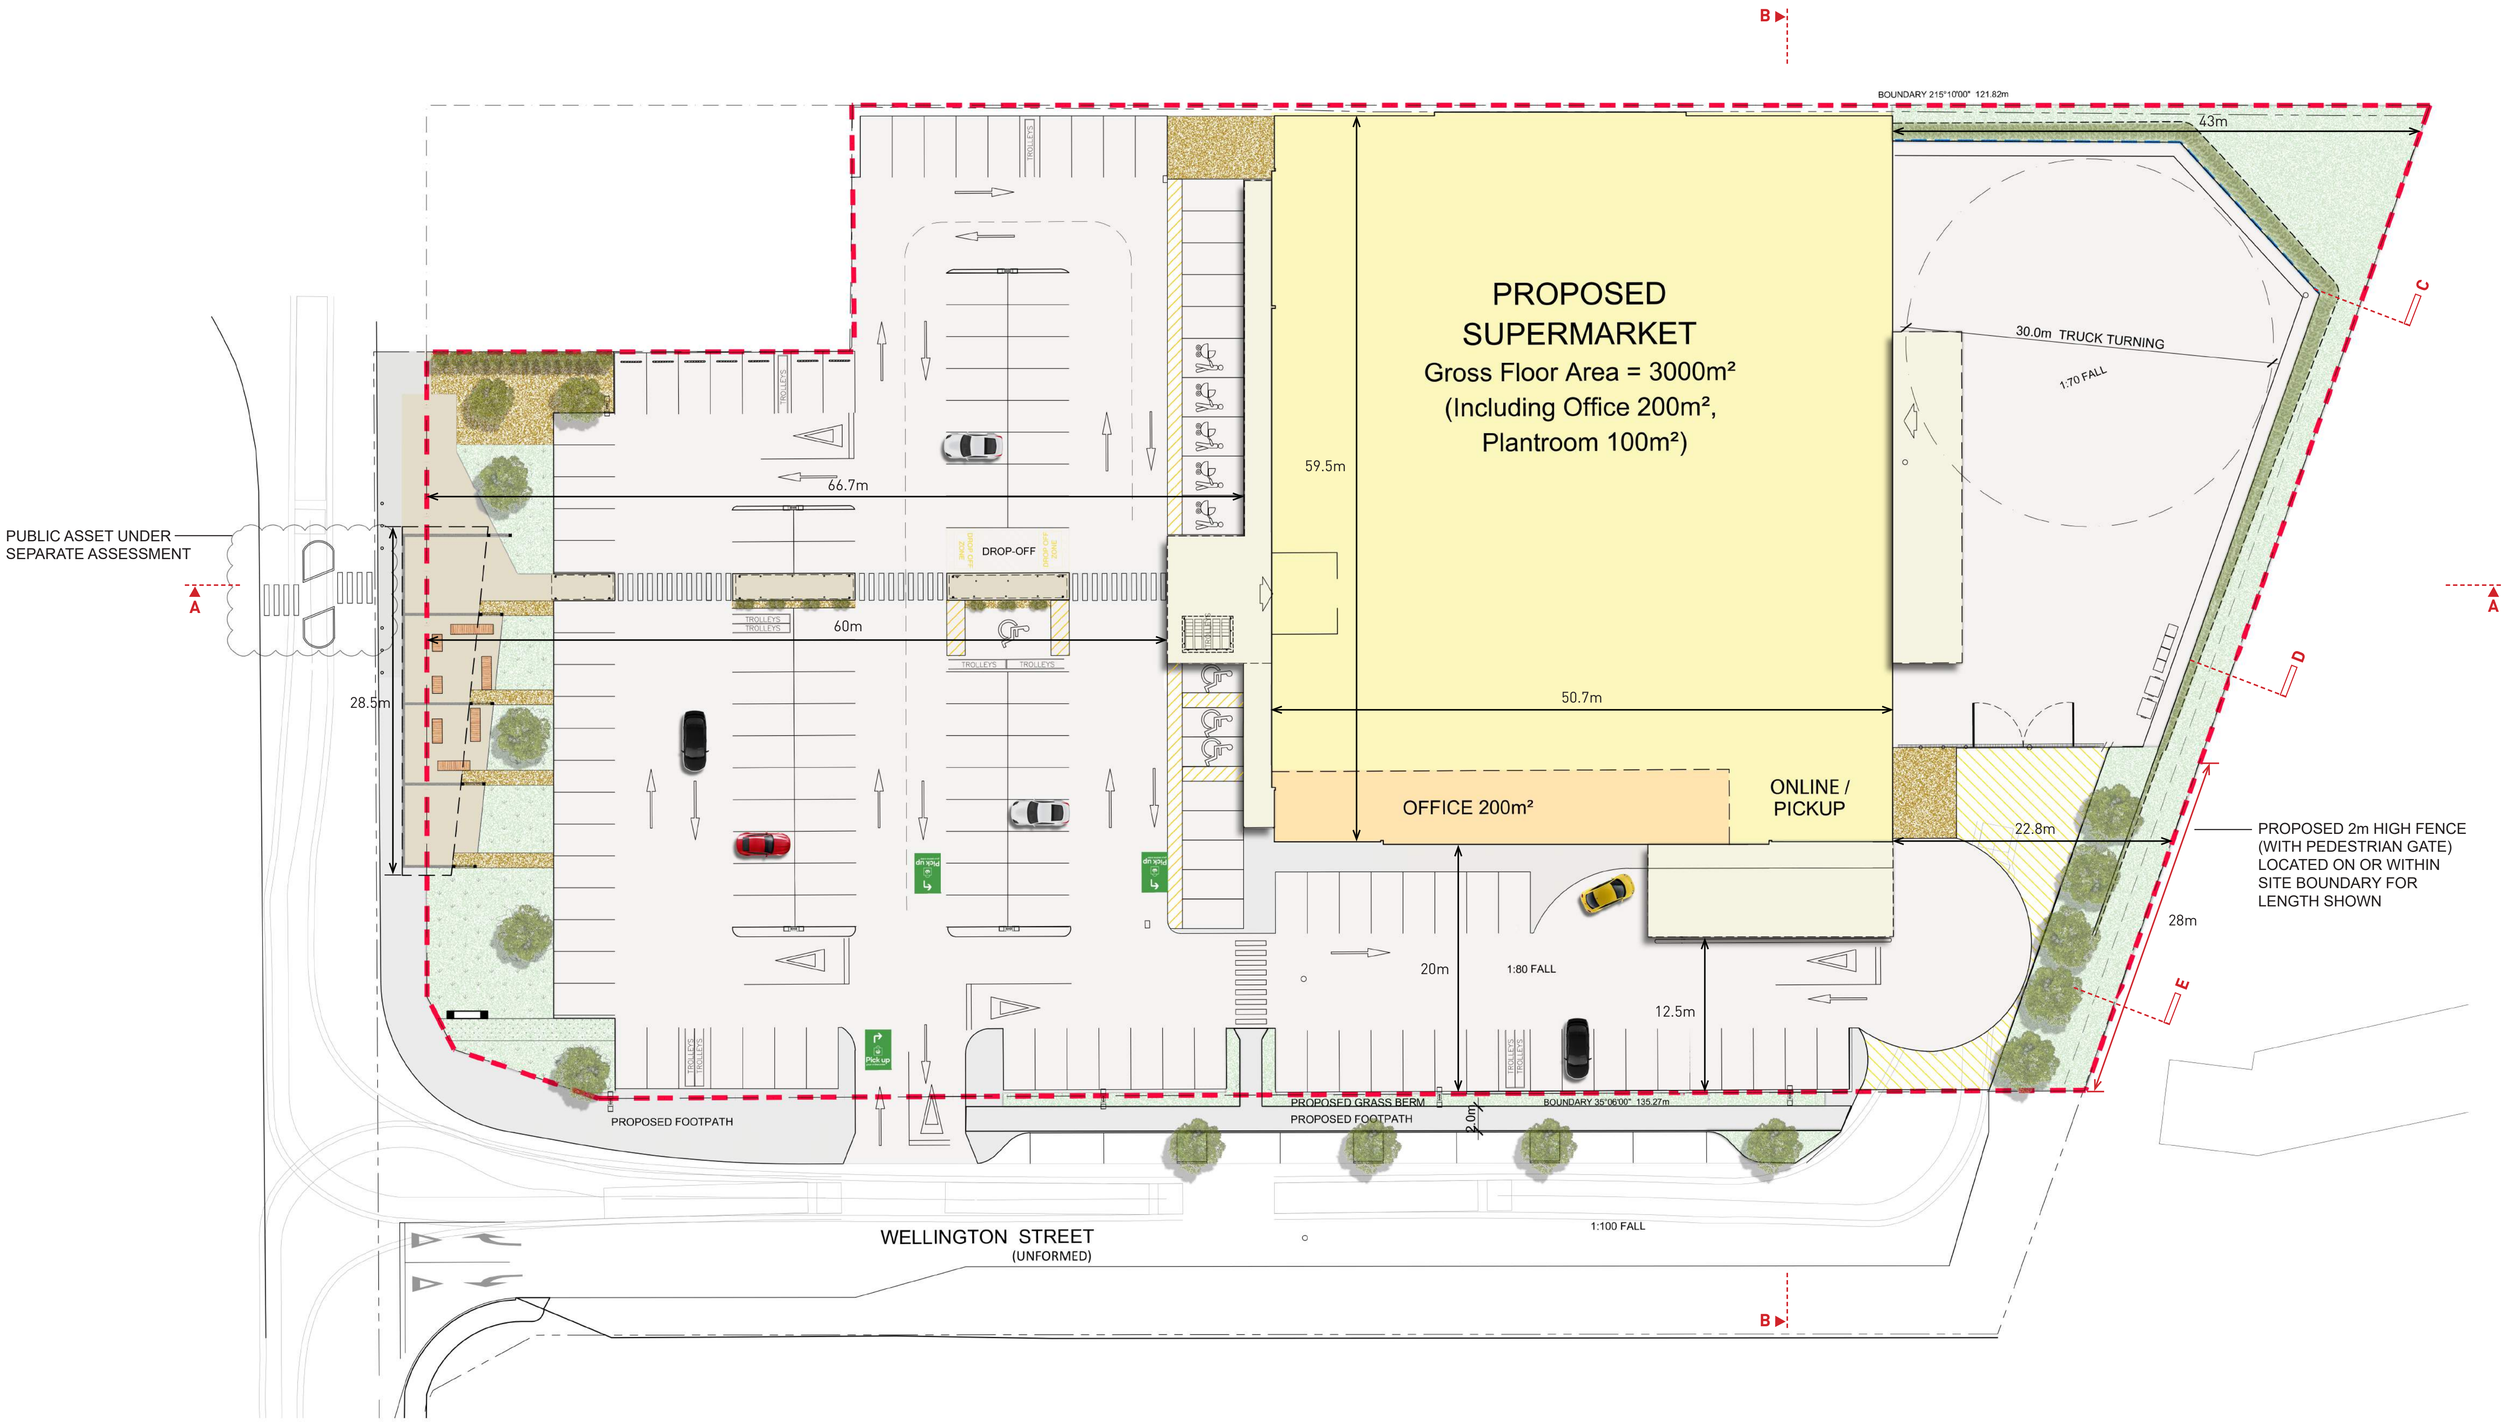

asc architects
designgroup

WOOLWORTHS NZ LTD.
PROPOSAL FOR COUNTDOWN POKENO

SITE PLAN

Project No.:	18828
Scale:	1:250 @ A1 1:500 @ A3
Date:	23 APRIL 2019

03

Document Set ID: 2235402
Version: 1, Version Date: 06/05/2019

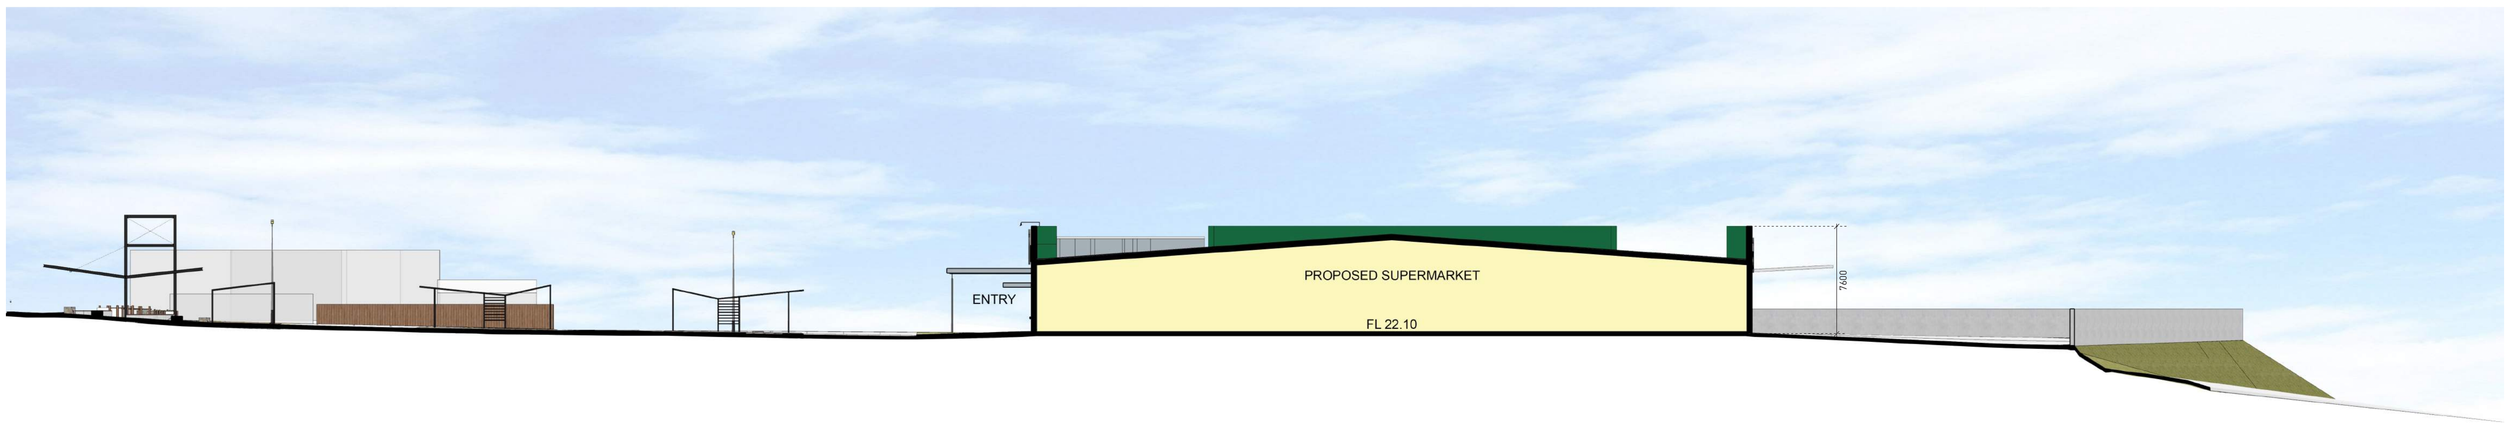

SECTION A-A

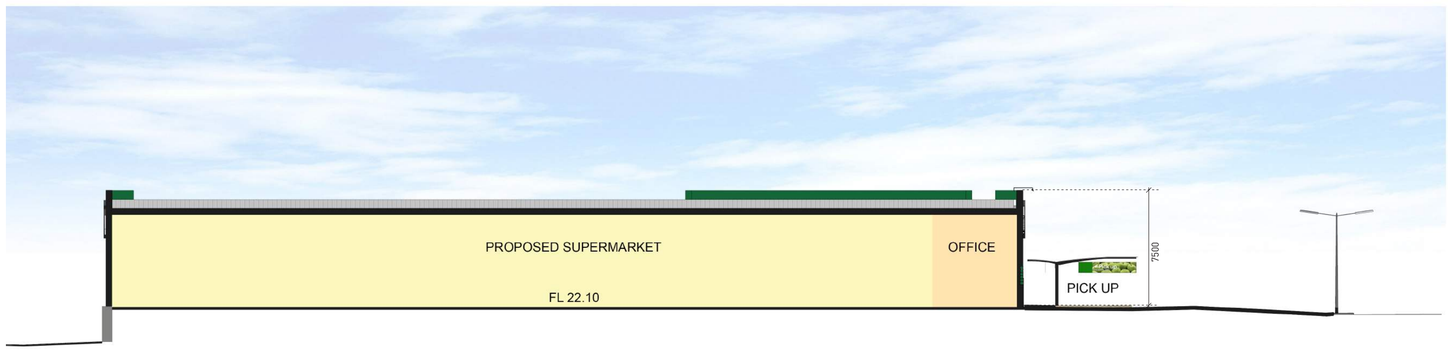

SECTION B-B

asc architects designgroup

WOOLWORTHS NZ LTD.
PROPOSAL FOR COUNTDOWN POKENO

BUILDING SECTIONS

Project No.:	18828
Scale:	1:200 @ A1 1:400 @ A3
Date:	23 APRIL 2019

04

Document Set ID: 2235402
Version: 1, Version Date: 06/05/2019

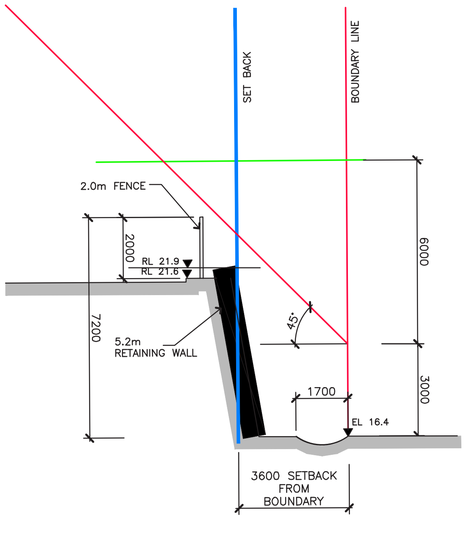

CROSS SECTION 'C'

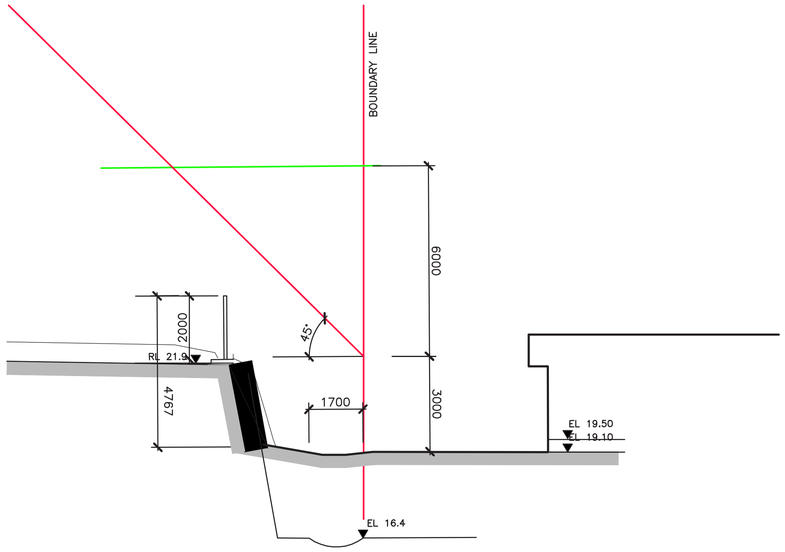

CROSS SECTION 'D'

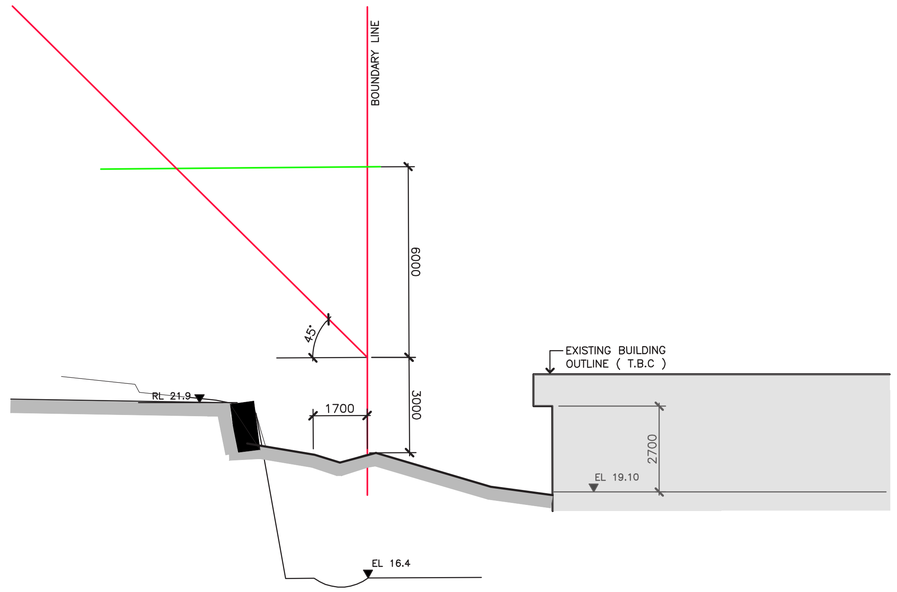

CROSS SECTION 'E'

Document Set ID: 2235402
Version: 1, Version Date: 06/05/2019

SOUTH WEST ELEVATION

SOUTH EAST ELEVATION

asc architects
designgroup

WOOLWORTHS NZ LTD.
PROPOSAL FOR COUNTDOWN POKENO

SUPERMARKET EXTERNAL ELEVATIONS

Project No.:	18828
Scale:	1:125 @ A1 1:250 @ A3
Date:	23 APRIL 2019

Document Set ID: 2235402
Version: 1, Version Date: 06/05/2019

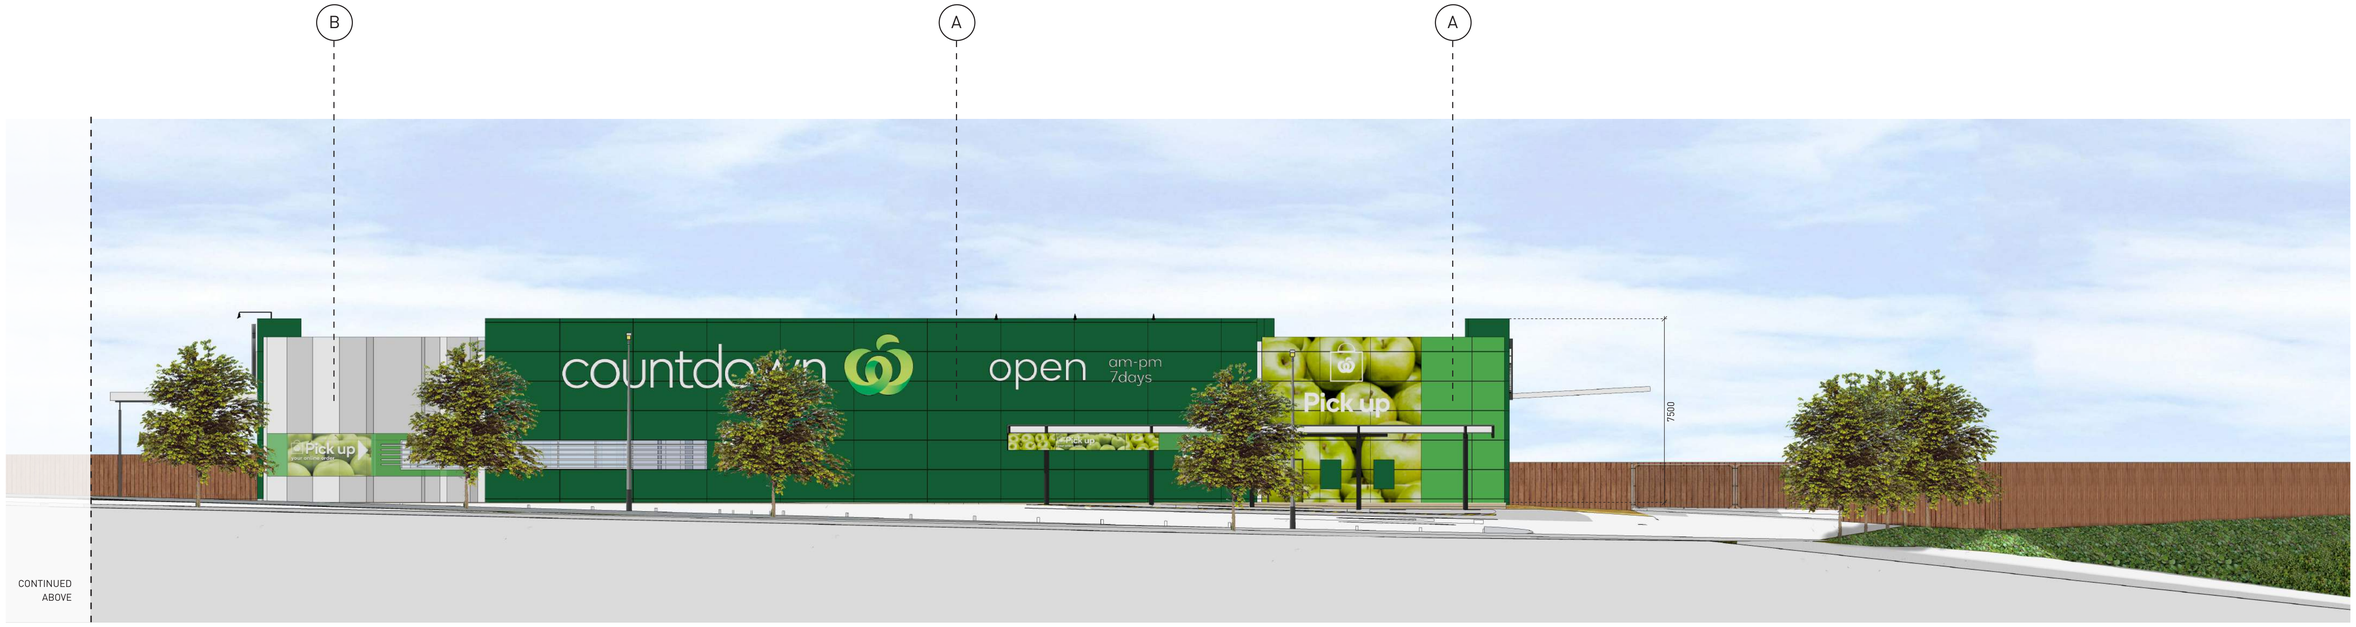

SOUTH EAST ELEVATION

NORTH EAST ELEVATION

Document Set ID: 2235402
Version: 1, Version Date: 06/05/2019

NORTH WEST ELEVATION

LEGEND:

A PAINT ON CONCRETE

B PAINT ON CONCRETE

C GLASS

Document Set ID: 2235402
Version: 1, Version Date: 06/05/2019

asc architects
designgroup

WOOLWORTHS NZ LTD.
PROPOSAL FOR COUNTDOWN POKENO

EXTERIOR PERSPECTIVE FROM THE CORNER OF GREAT SOUTH ROAD AND WELLINGTON STREET

Project No.:	18828
Scale:	
Date:	23 APRIL 2019

Document Set ID: 2235402
Version: 1, Version Date: 06/05/2019

asc architects
designgroup

WOOLWORTHS NZ LTD.
PROPOSAL FOR COUNTDOWN POKENO

EXTERIOR PERSPECTIVE FROM GREAT SOUTH ROAD

Project No.:	18828
Scale:	
Date:	23 APRIL 2019

Document Set ID: 2235402
Version: 1, Version Date: 06/05/2019

Document Set ID: 2235402
Version: 1, Version Date: 06/05/2019

asc architects
designgroup

WOOLWORTHS NZ LTD.
PROPOSAL FOR COUNTDOWN POKENO

EXTERIOR PERSPECTIVE OF SITE FROM THE ADJACENT RESIDENTIAL DEVELOPMENT

Project No.:	18828
Scale:	
Date:	23 APRIL 2019

Document Set ID: 2235402
Version: 1, Version Date: 06/05/2019

asc architects
designgroup

WOOLWORTHS NZ LTD.
PROPOSAL FOR COUNTDOWN POKENO

FRONTAGE PERSPECTIVE OF SITE AT THE ROAD CROSS

Project No.:	18828
Scale:	
Date:	23 APRIL 2019

Document Set ID: 2235402
Version: 1, Version Date: 06/05/2019