WOOLWORTHS NEW ZEALAND

PROPOSAL FOR COUNTDOWN POKENO

SUPERMARKET PROPOSAL

23/04/2019

asc architects

designgroup

17 maidstone street

ponsonby, auckland 1021

po box 5736, auckland 1141

new zealand

p. +64 9 377 5332

accounts@ascarchitects.co.nz

www.ascarchitects.co.nz

architecture

interior design

urban design

asc architects
designgroup

WOOLWORTHS NZ LTD.
PROPOSAL FOR COUNTDOWN POKENO

SITE CONTEXT

Project No.:	18828
Scale:	
Date:	23 APRIL 2019

SITE
FUEL STATION
WAR MEMORIAL
MOTEL
RETAIL
CAFE
MARKET STREET
TRUCK STOP
GREAT SOUTH ROAD

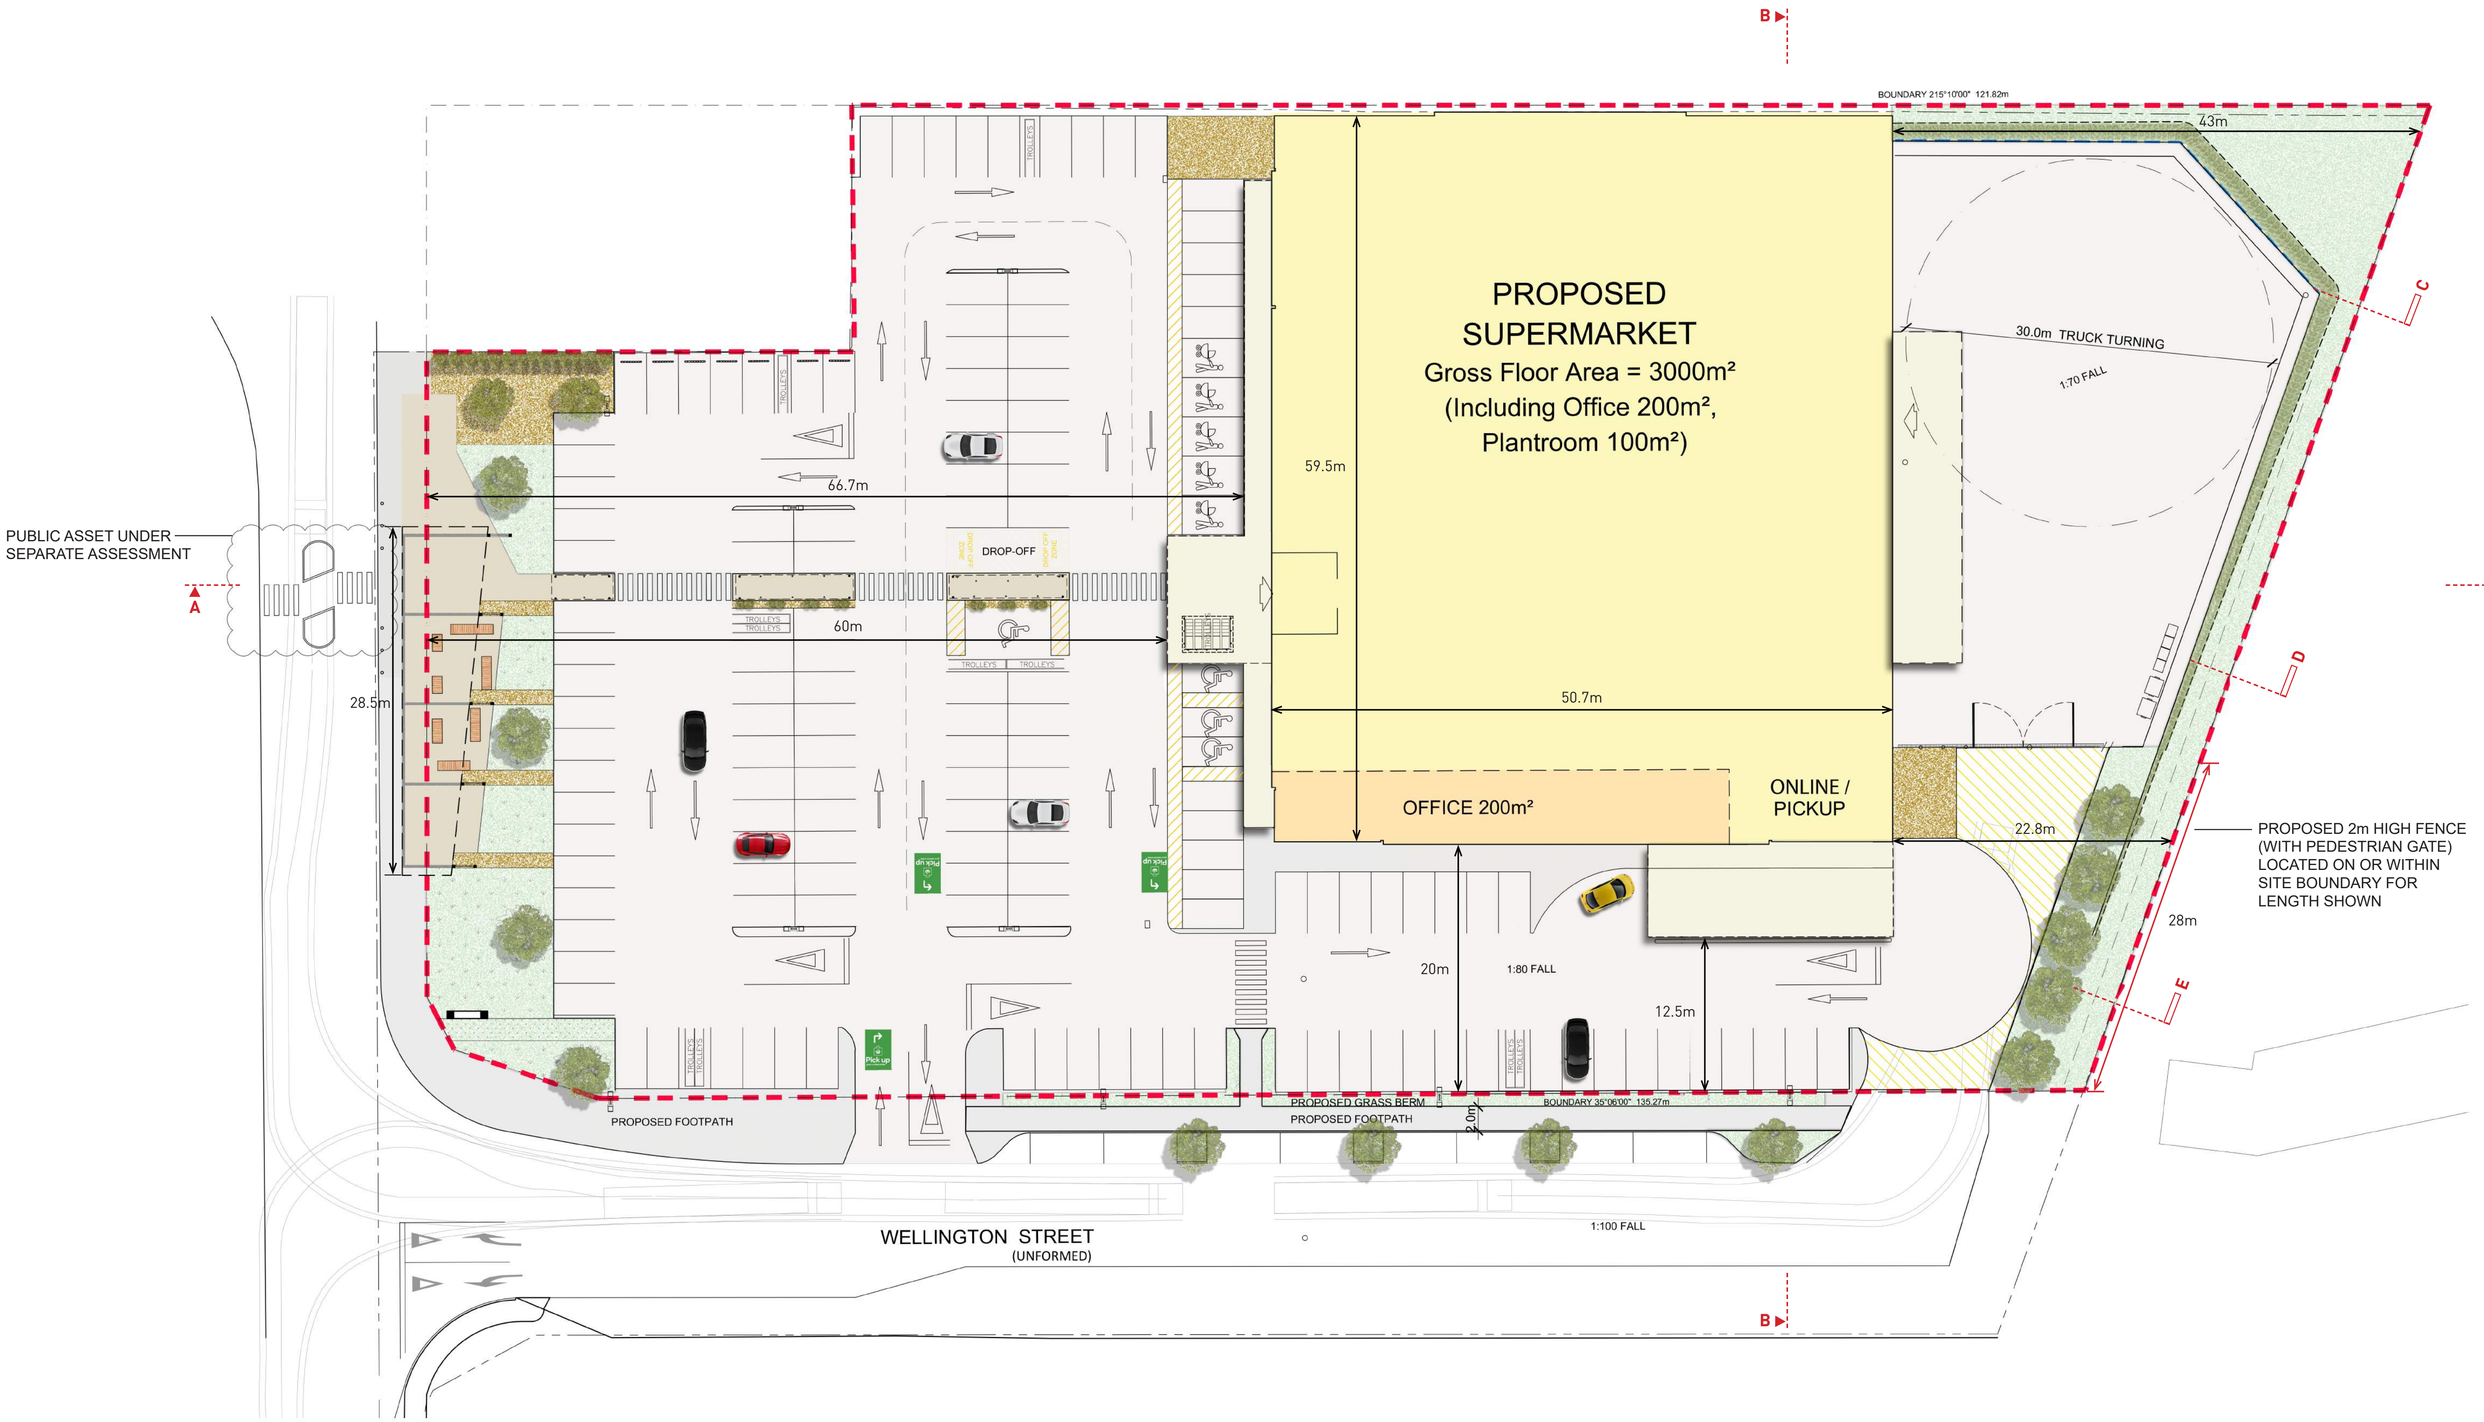

asc architects
designgroup

WOOLWORTHS NZ LTD.
PROPOSAL FOR COUNTDOWN POKENO

SITE PLAN

Project No.:	18828
Scale:	1:250 @ A1 1:500 @ A3
Date:	23 APRIL 2019

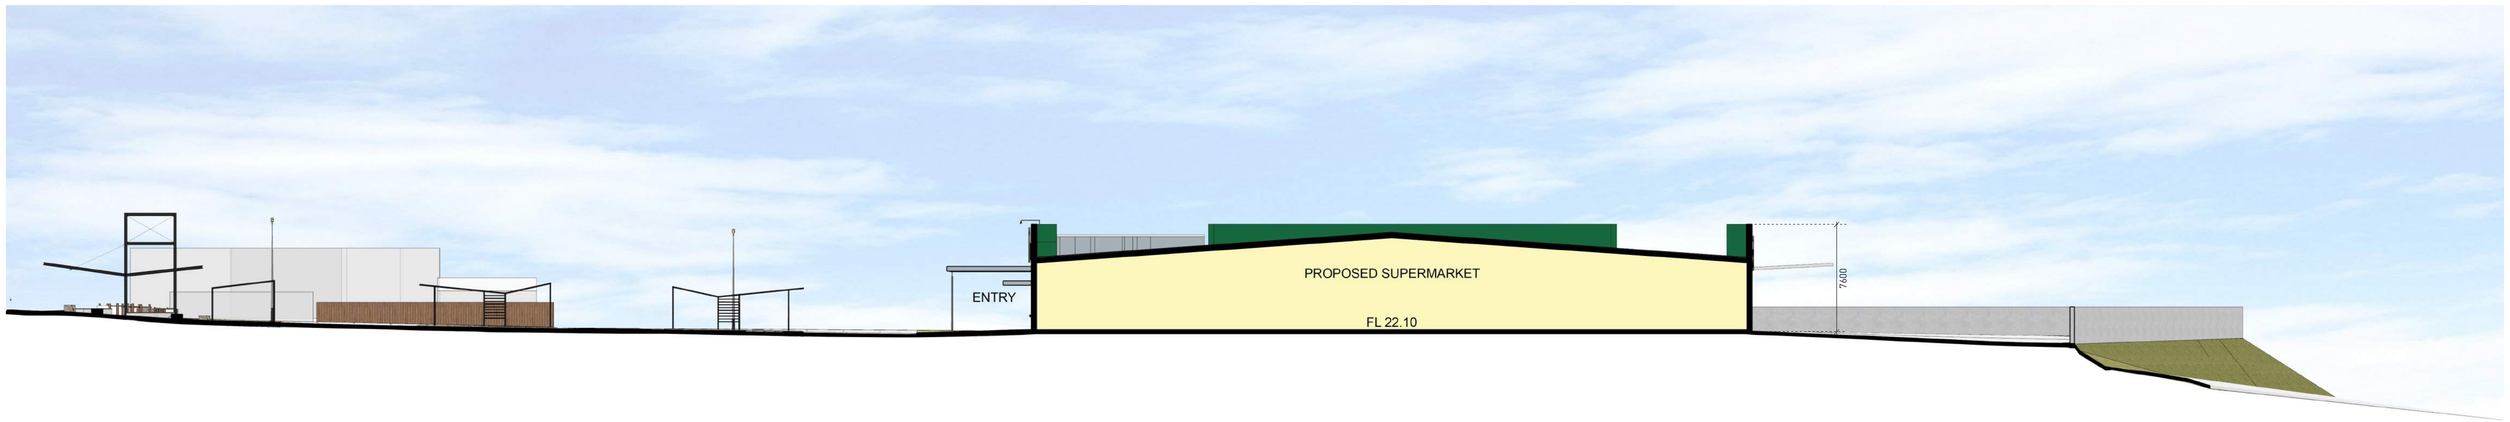

SECTION A-A

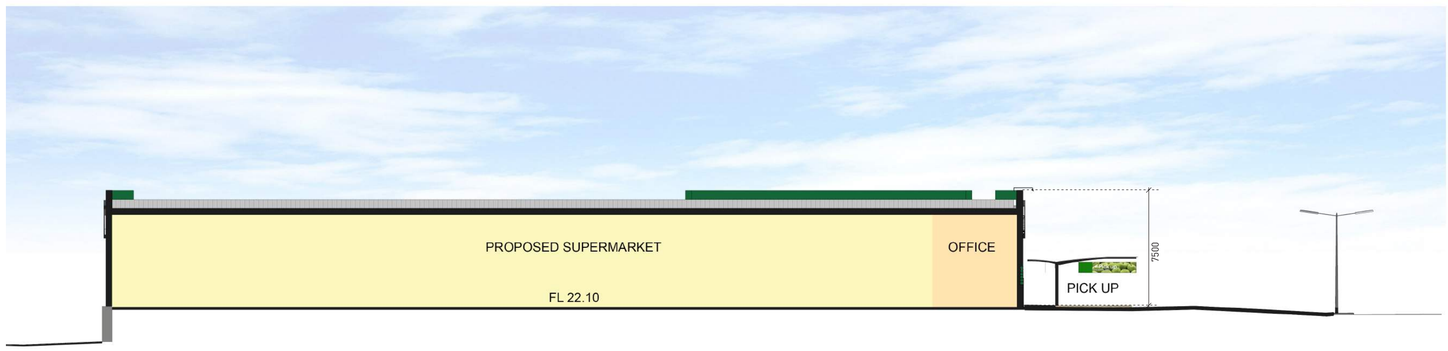

SECTION B-B

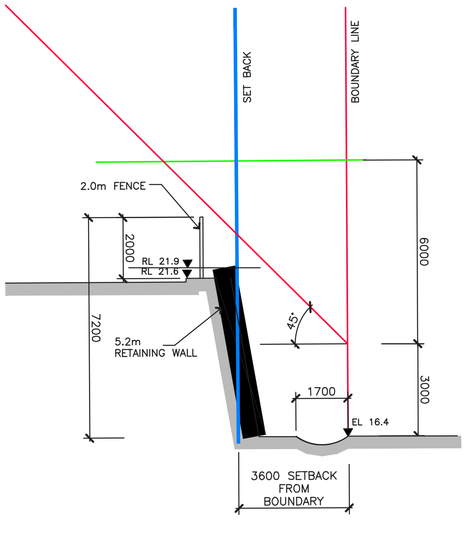

CROSS SECTION 'C'

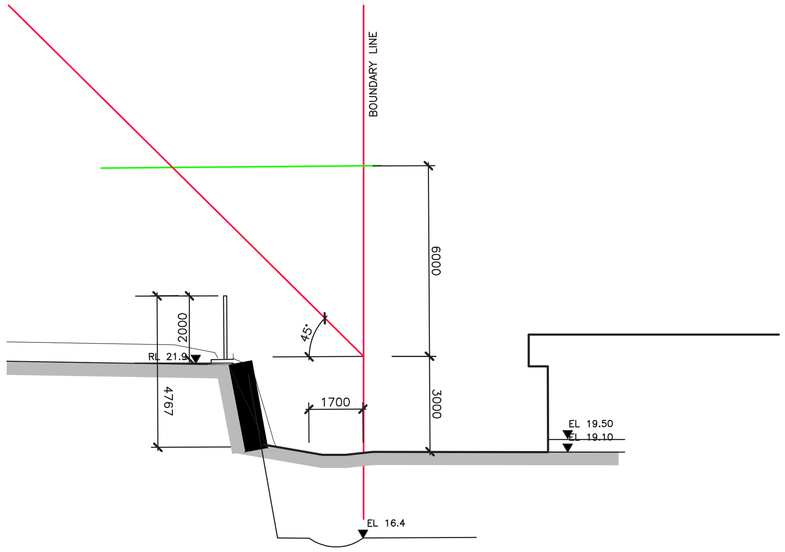

CROSS SECTION 'D'

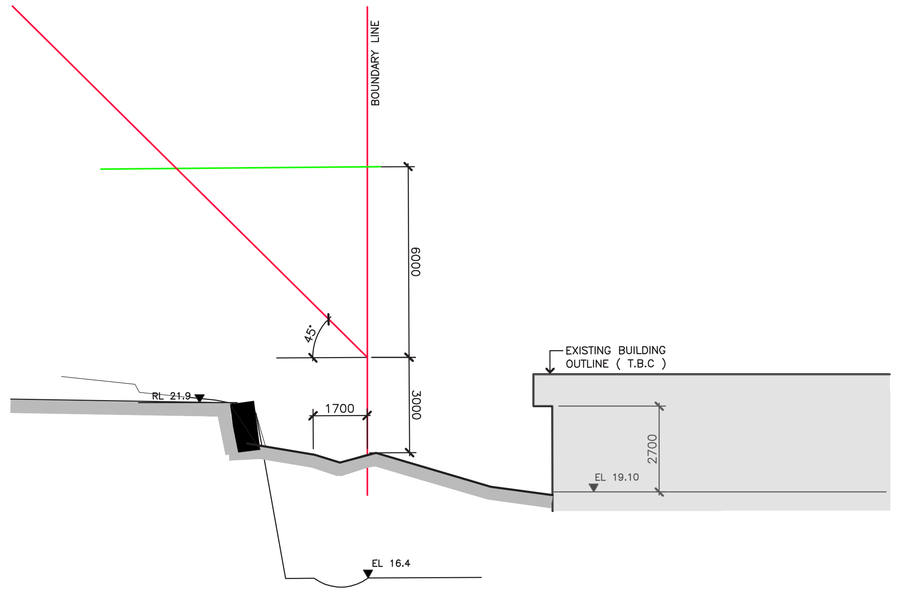

CROSS SECTION 'E'

SOUTH WEST ELEVATION

SOUTH EAST ELEVATION

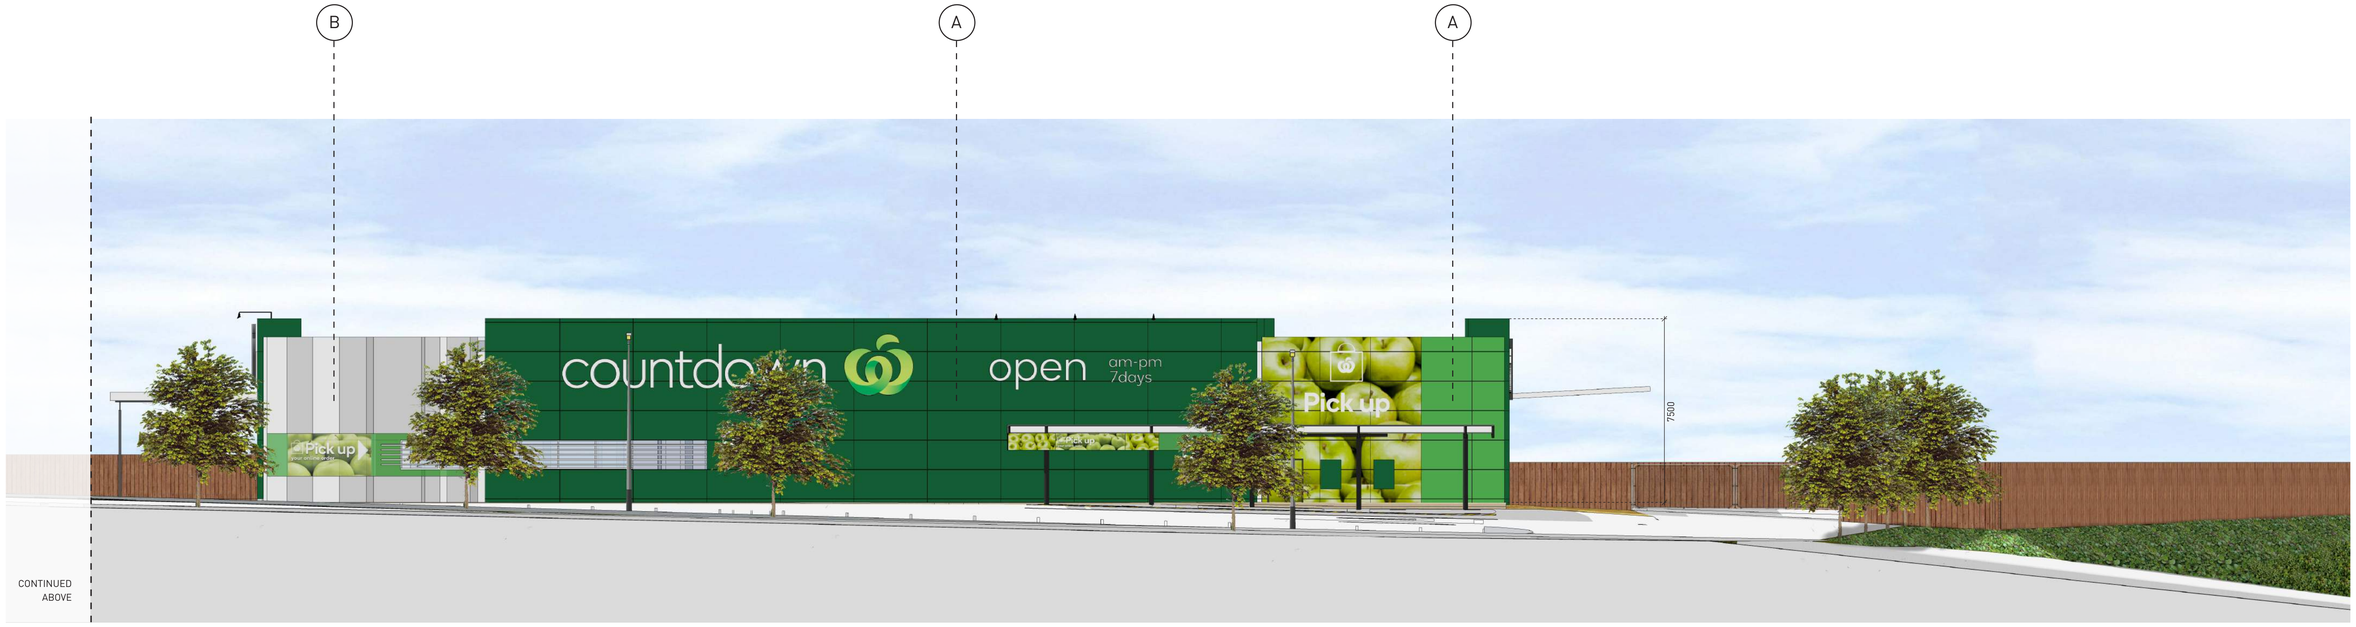

SOUTH EAST ELEVATION

NORTH EAST ELEVATION

NORTH WEST ELEVATION

LEGEND:

A PAINT ON CONCRETE

B PAINT ON CONCRETE

C GLASS

asc architects
designgroup

WOOLWORTHS NZ LTD.
PROPOSAL FOR COUNTDOWN POKENO

EXTERIOR PERSPECTIVE FROM THE CORNER OF GREAT SOUTH ROAD AND WELLINGTON STREET

Project No.:	18828
Scale:	
Date:	23 APRIL 2019

Sign
open
countdown

Sign
open am-pm 7days
countdown
countdown
open
Pick up
P

countdown

Sign
open
am-pm
days
countdown

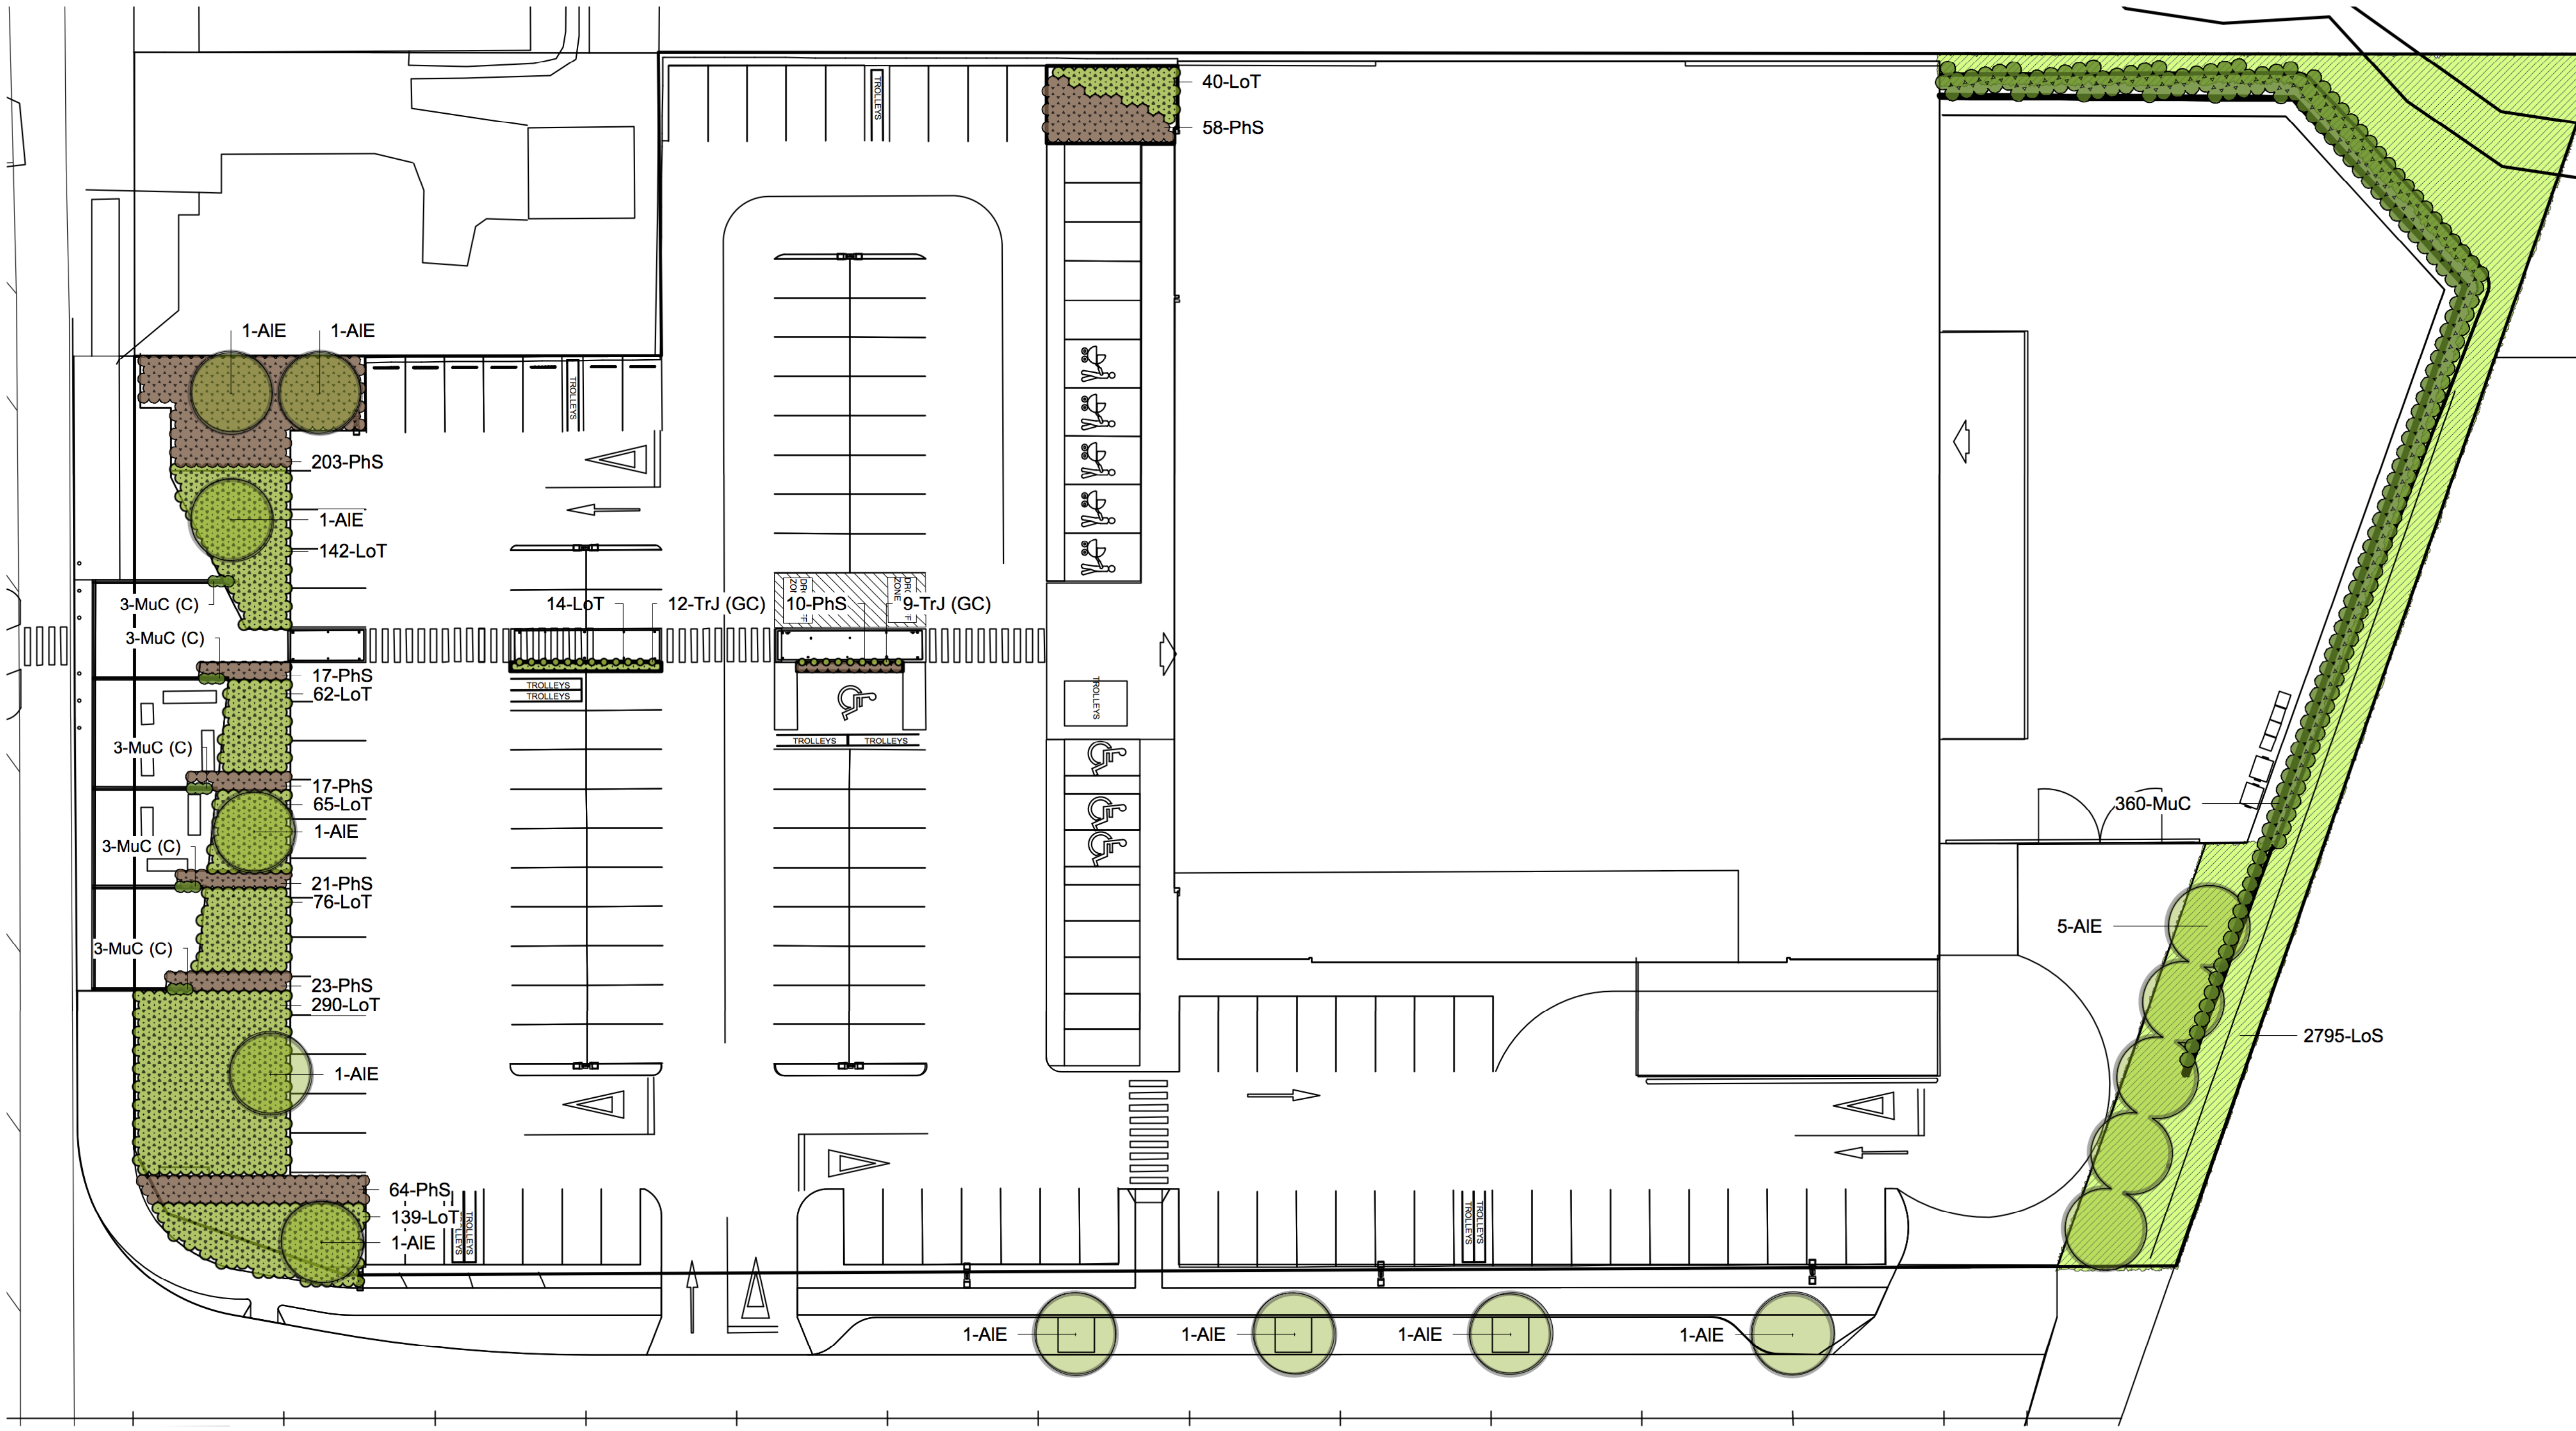

Tree Images

Alectryon excelsus

Muehlenbeckia complexa climbing up frame

Plant Schedule

ID	Latin Name	Common Name	Spacing	Size	Quantity
AlE	Alectryon excelsus	Titoki	As Shown	160lt	15
LoS	Lomandra 'Shara'	Mat Rush	500	PB3/2lt	2795
LoT	Lomandra 'Tanika'	Tanika	700	PB3/2lt	828
MuC	Muehlenbeckia complexa	Creeping wire vine	950	1lt	360
MuC (C)	Muehlenbeckia complexa (Climbing)	Creeping wire vine	500	PB5/3lt	15
PhS	Phormium 'Surfer'	Harakeke cultivar	700	PB3/2lt	413
TrJ	Trachelospermum jasminoides	Star Jasmine	800	PB5/3lt	21

Shurb Images

Lomadra tanika

Lomandra Shara

Muehlenbeckia complexa

Phormium surfer

Trachelospermum jasminoides

No.	Revision	By	Chk	Appd	Date
D	Layout Update	JC	RP	RP	09.04.19
C	Layout Update	JC	RP	RP	29.03.19
B	Layout Update	JC	RP	RP	25.03.19
A	Layout Update	JC	RP	RP	21.03.19
-	Prelimilary	JC	RP	RP	19.03.19

LA4 Landscape Architects
26 Kitchener Street, Auckland
P.O. Box 5669, Wellesley Street, Auckland
p: 09 358 0904 f: 09 358 0895
e: la4@la4.co.nz
www.la4.co.nz

ORIGINAL 1:500 @A3

Design	RP
Drafting	JC
Drafting Checked	RP
Approval	RP

Client: WOOLWORTH N2 LTD

Project: COUNTDOWN POKENO

Title: LANDSCAPE PLAN 01

Project No. 19754

Drawing No. LP01

Rev. D